



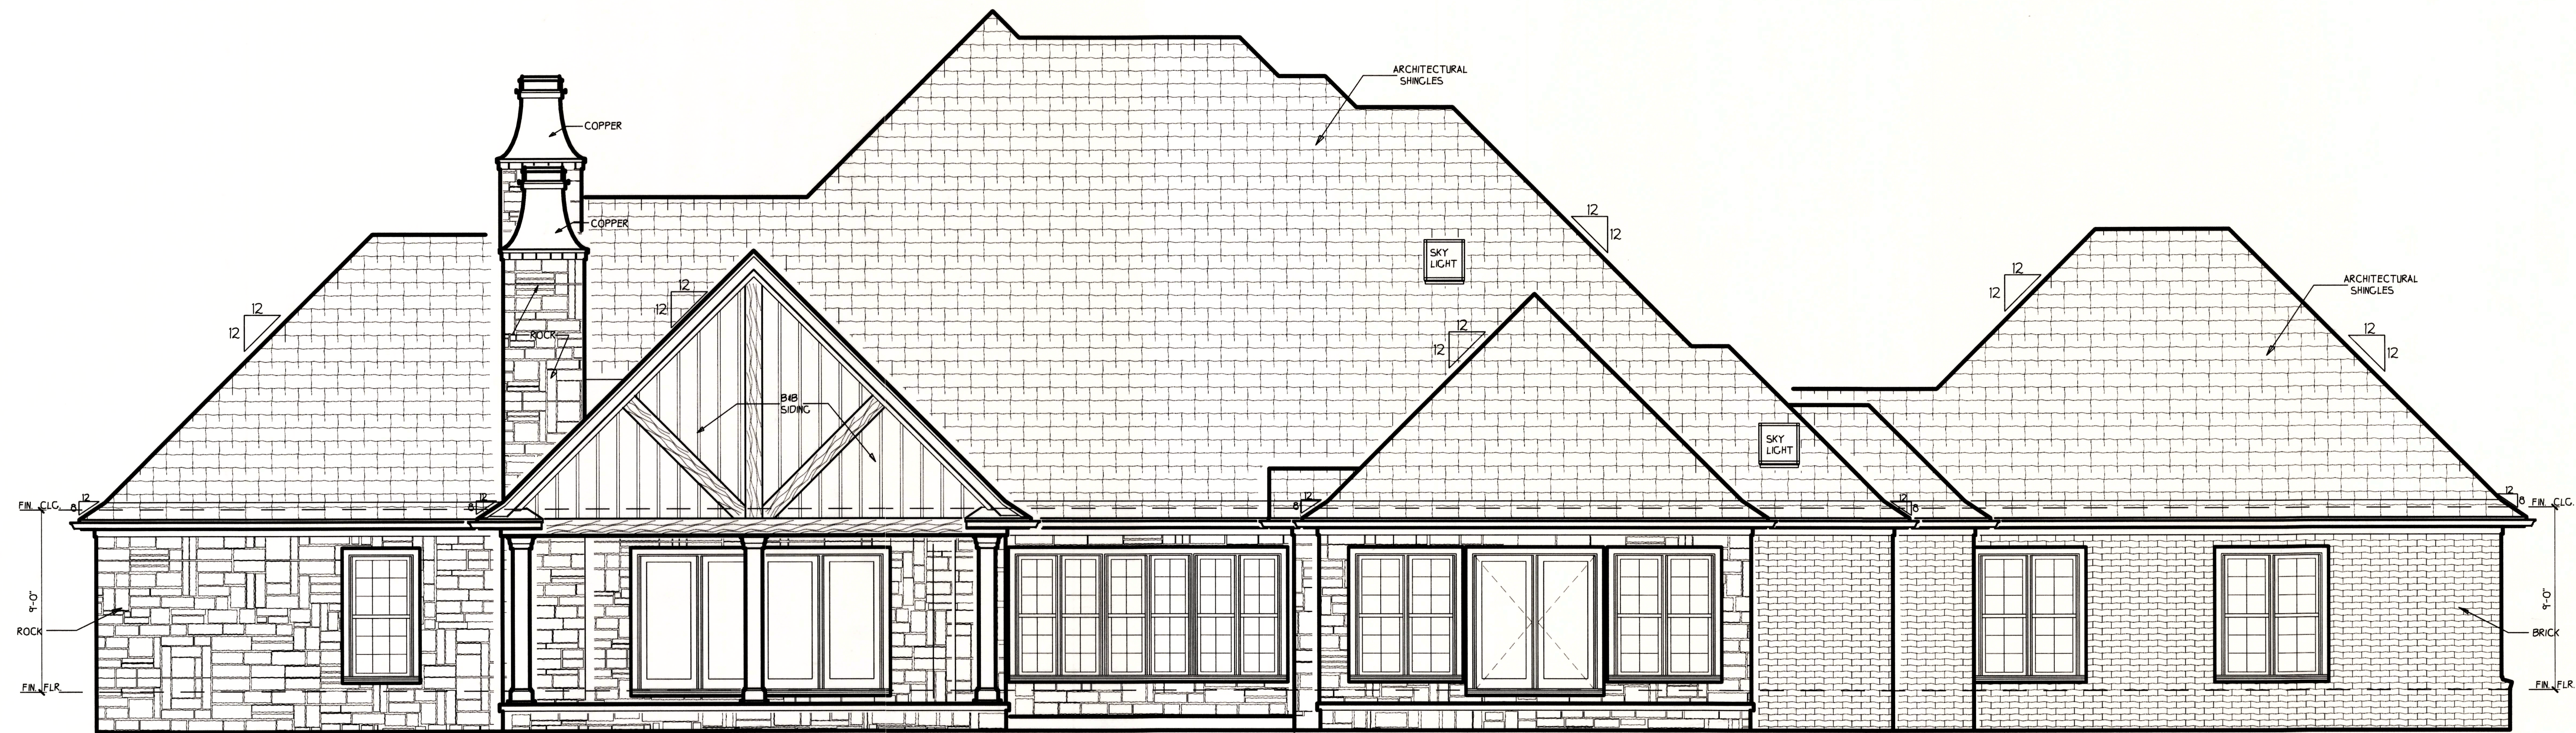

REAR ELEVATION

SCALE: 1/4" = 1'-0"

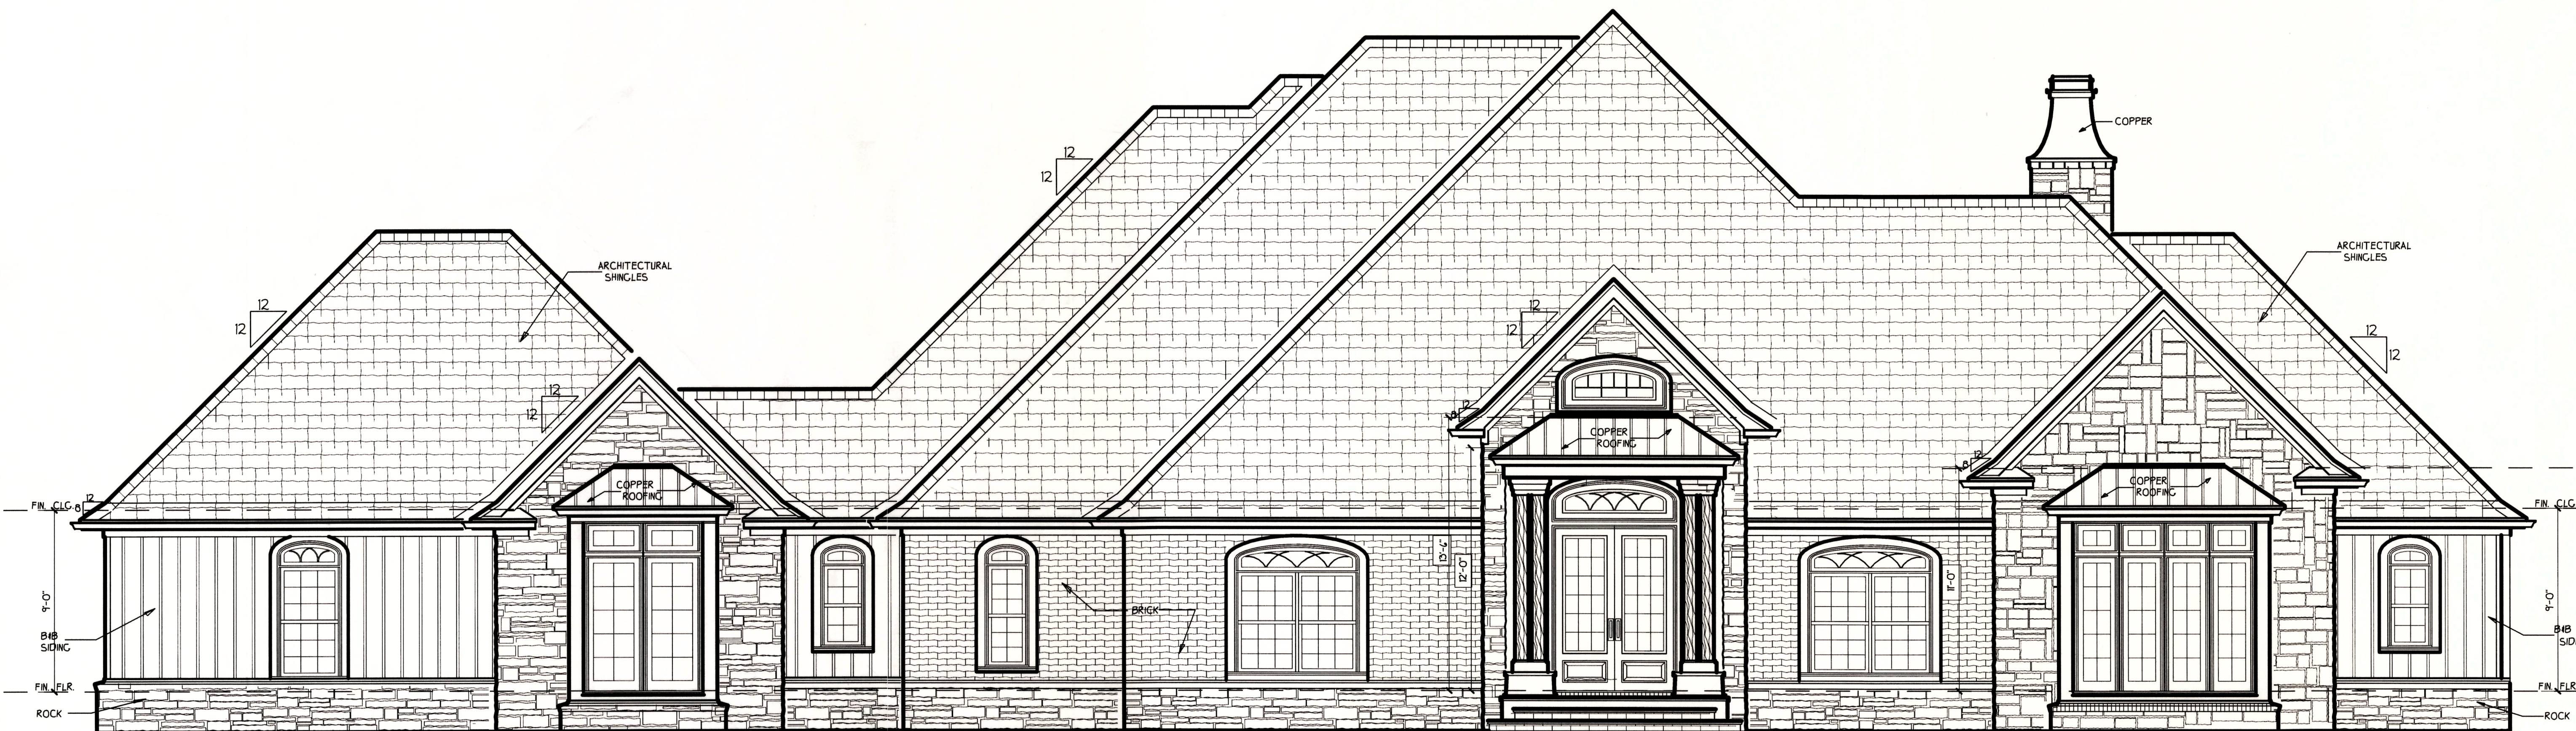

FRONT ELEVATION

SCALE: 1/4" = 1'-0"

REVISIONS	BY

Artistic Designer Solutions, Inc


P.O. BOX 1841 Jonesboro Ar. 22403 870-935-9700

PROJECT:
19033EBBERT

DRAWN :	CHECKED :
dam	
DATE :	
SCALE : AS NOTED	
JOB NO. :	
SHEET	

A-1
OF SHEETS

19033 Ebbert 2019

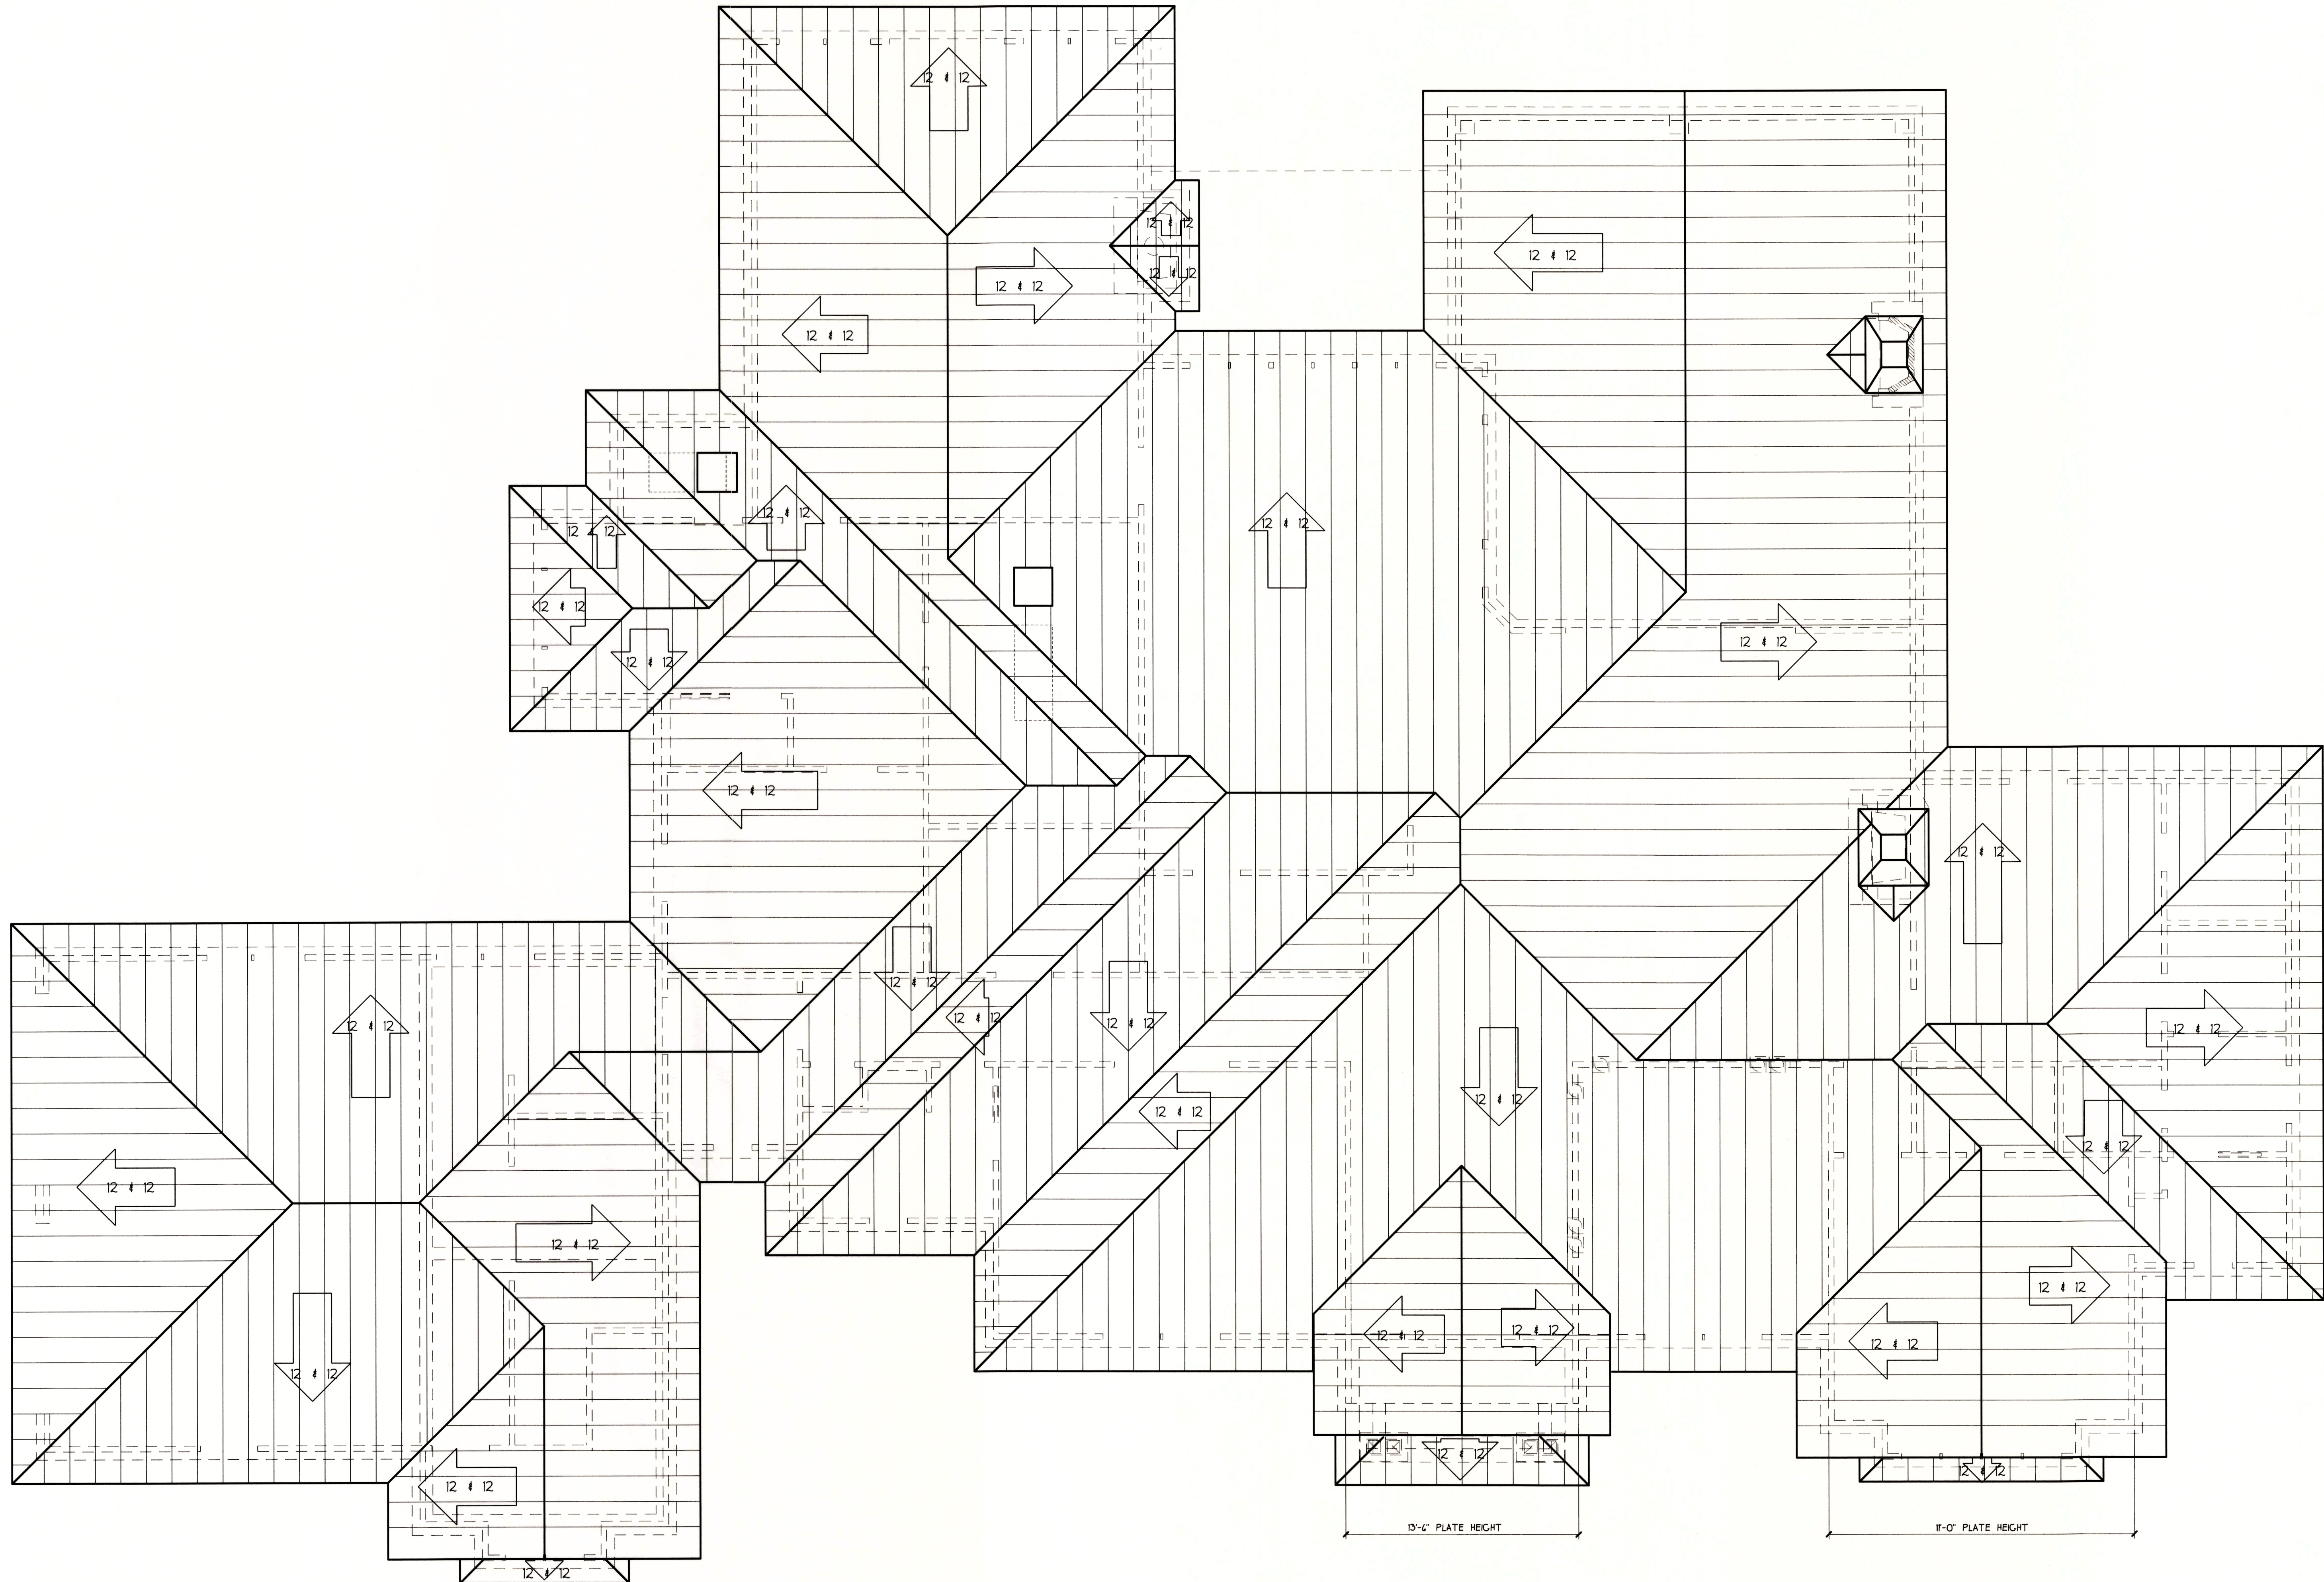

ROOF LAYOUT

SCALE: 1/4" = 1'-0"

REVISIONS	BY

Artistic Designer Solutions, Inc


P.O. BOX 1841 Jonesboro Ar. 12403 870-935-9700

PROJECT:

19033EBBERT

DRAWN :	CHECKED :
dum	
DATE :	
SCALE : AS NOTED	
JOB NO. :	
SHEET	

A-5
OF SHEETS

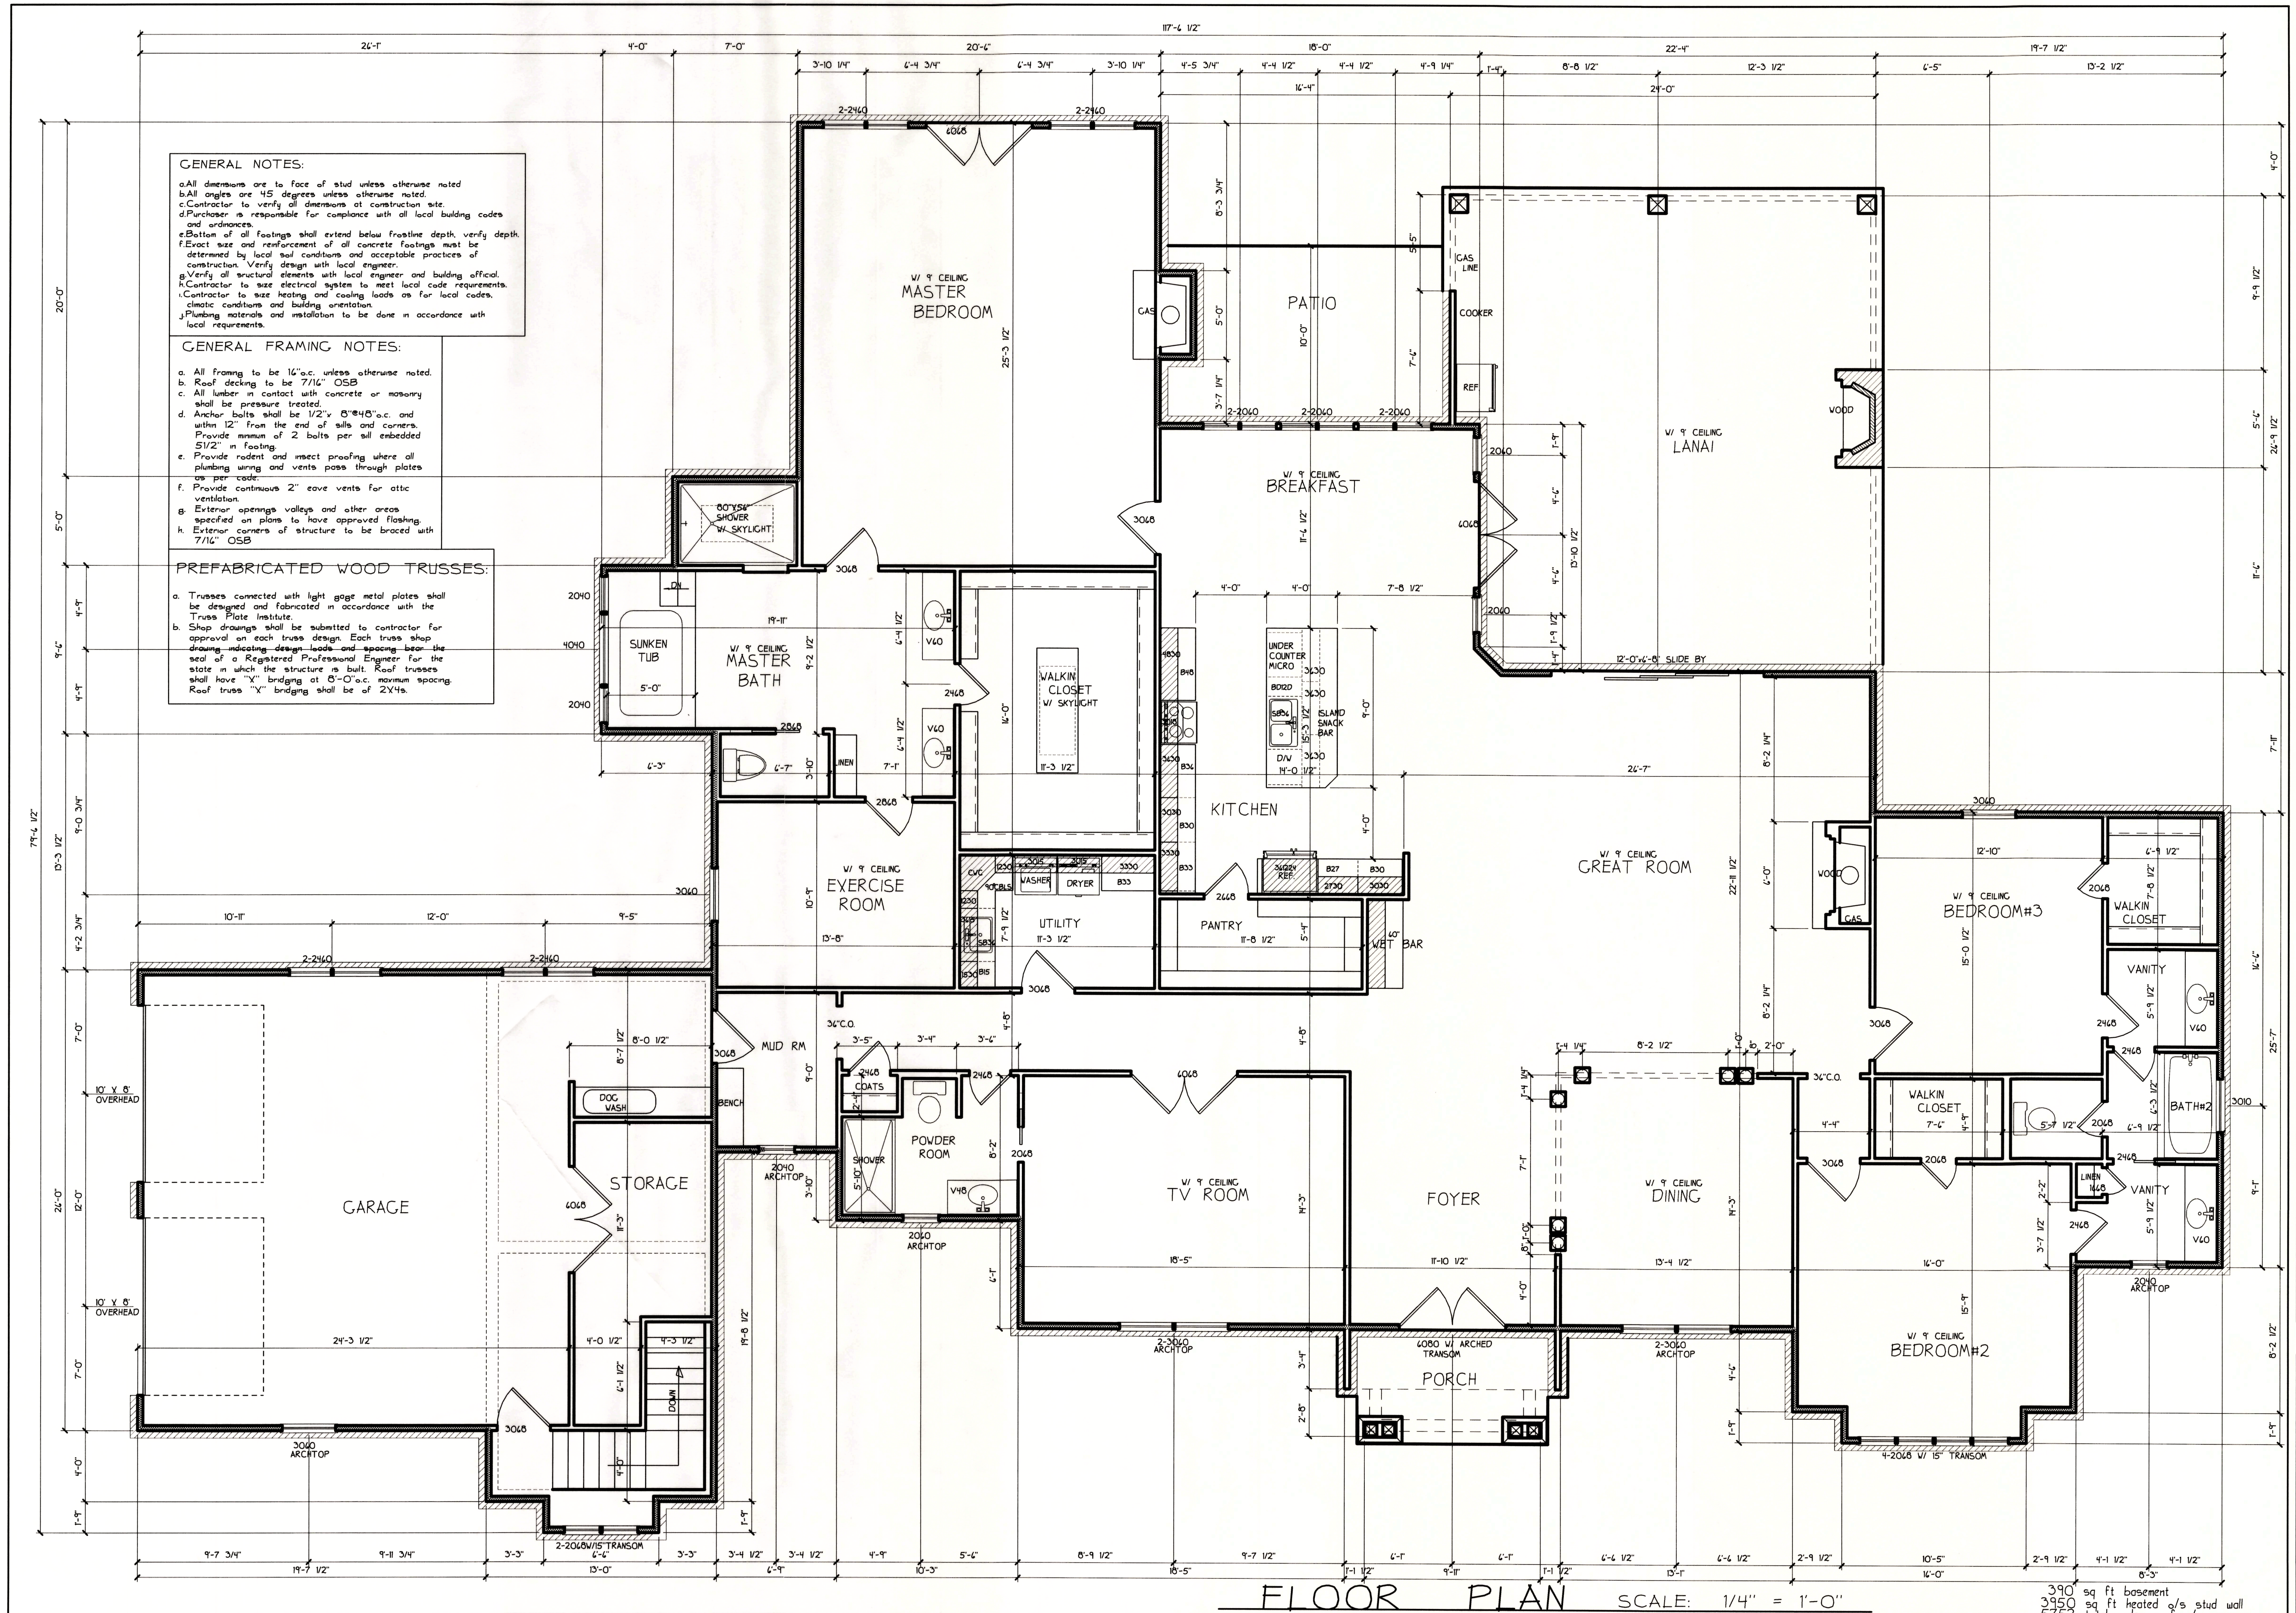

REVISIONS	BY
5/6/19	
6/11/19	


Artistic Designer Solutions, Inc

P.O. BOX 1841 Jonesboro Ar. 72403 870-935-9700

PROJECT:

19033EBBERT

DRAWN :	CHECKED :
dum	
DATE :	
SCALE : AS NOTED	
JOB NO. :	
SHEET	
A-2	
OF	SHEETS

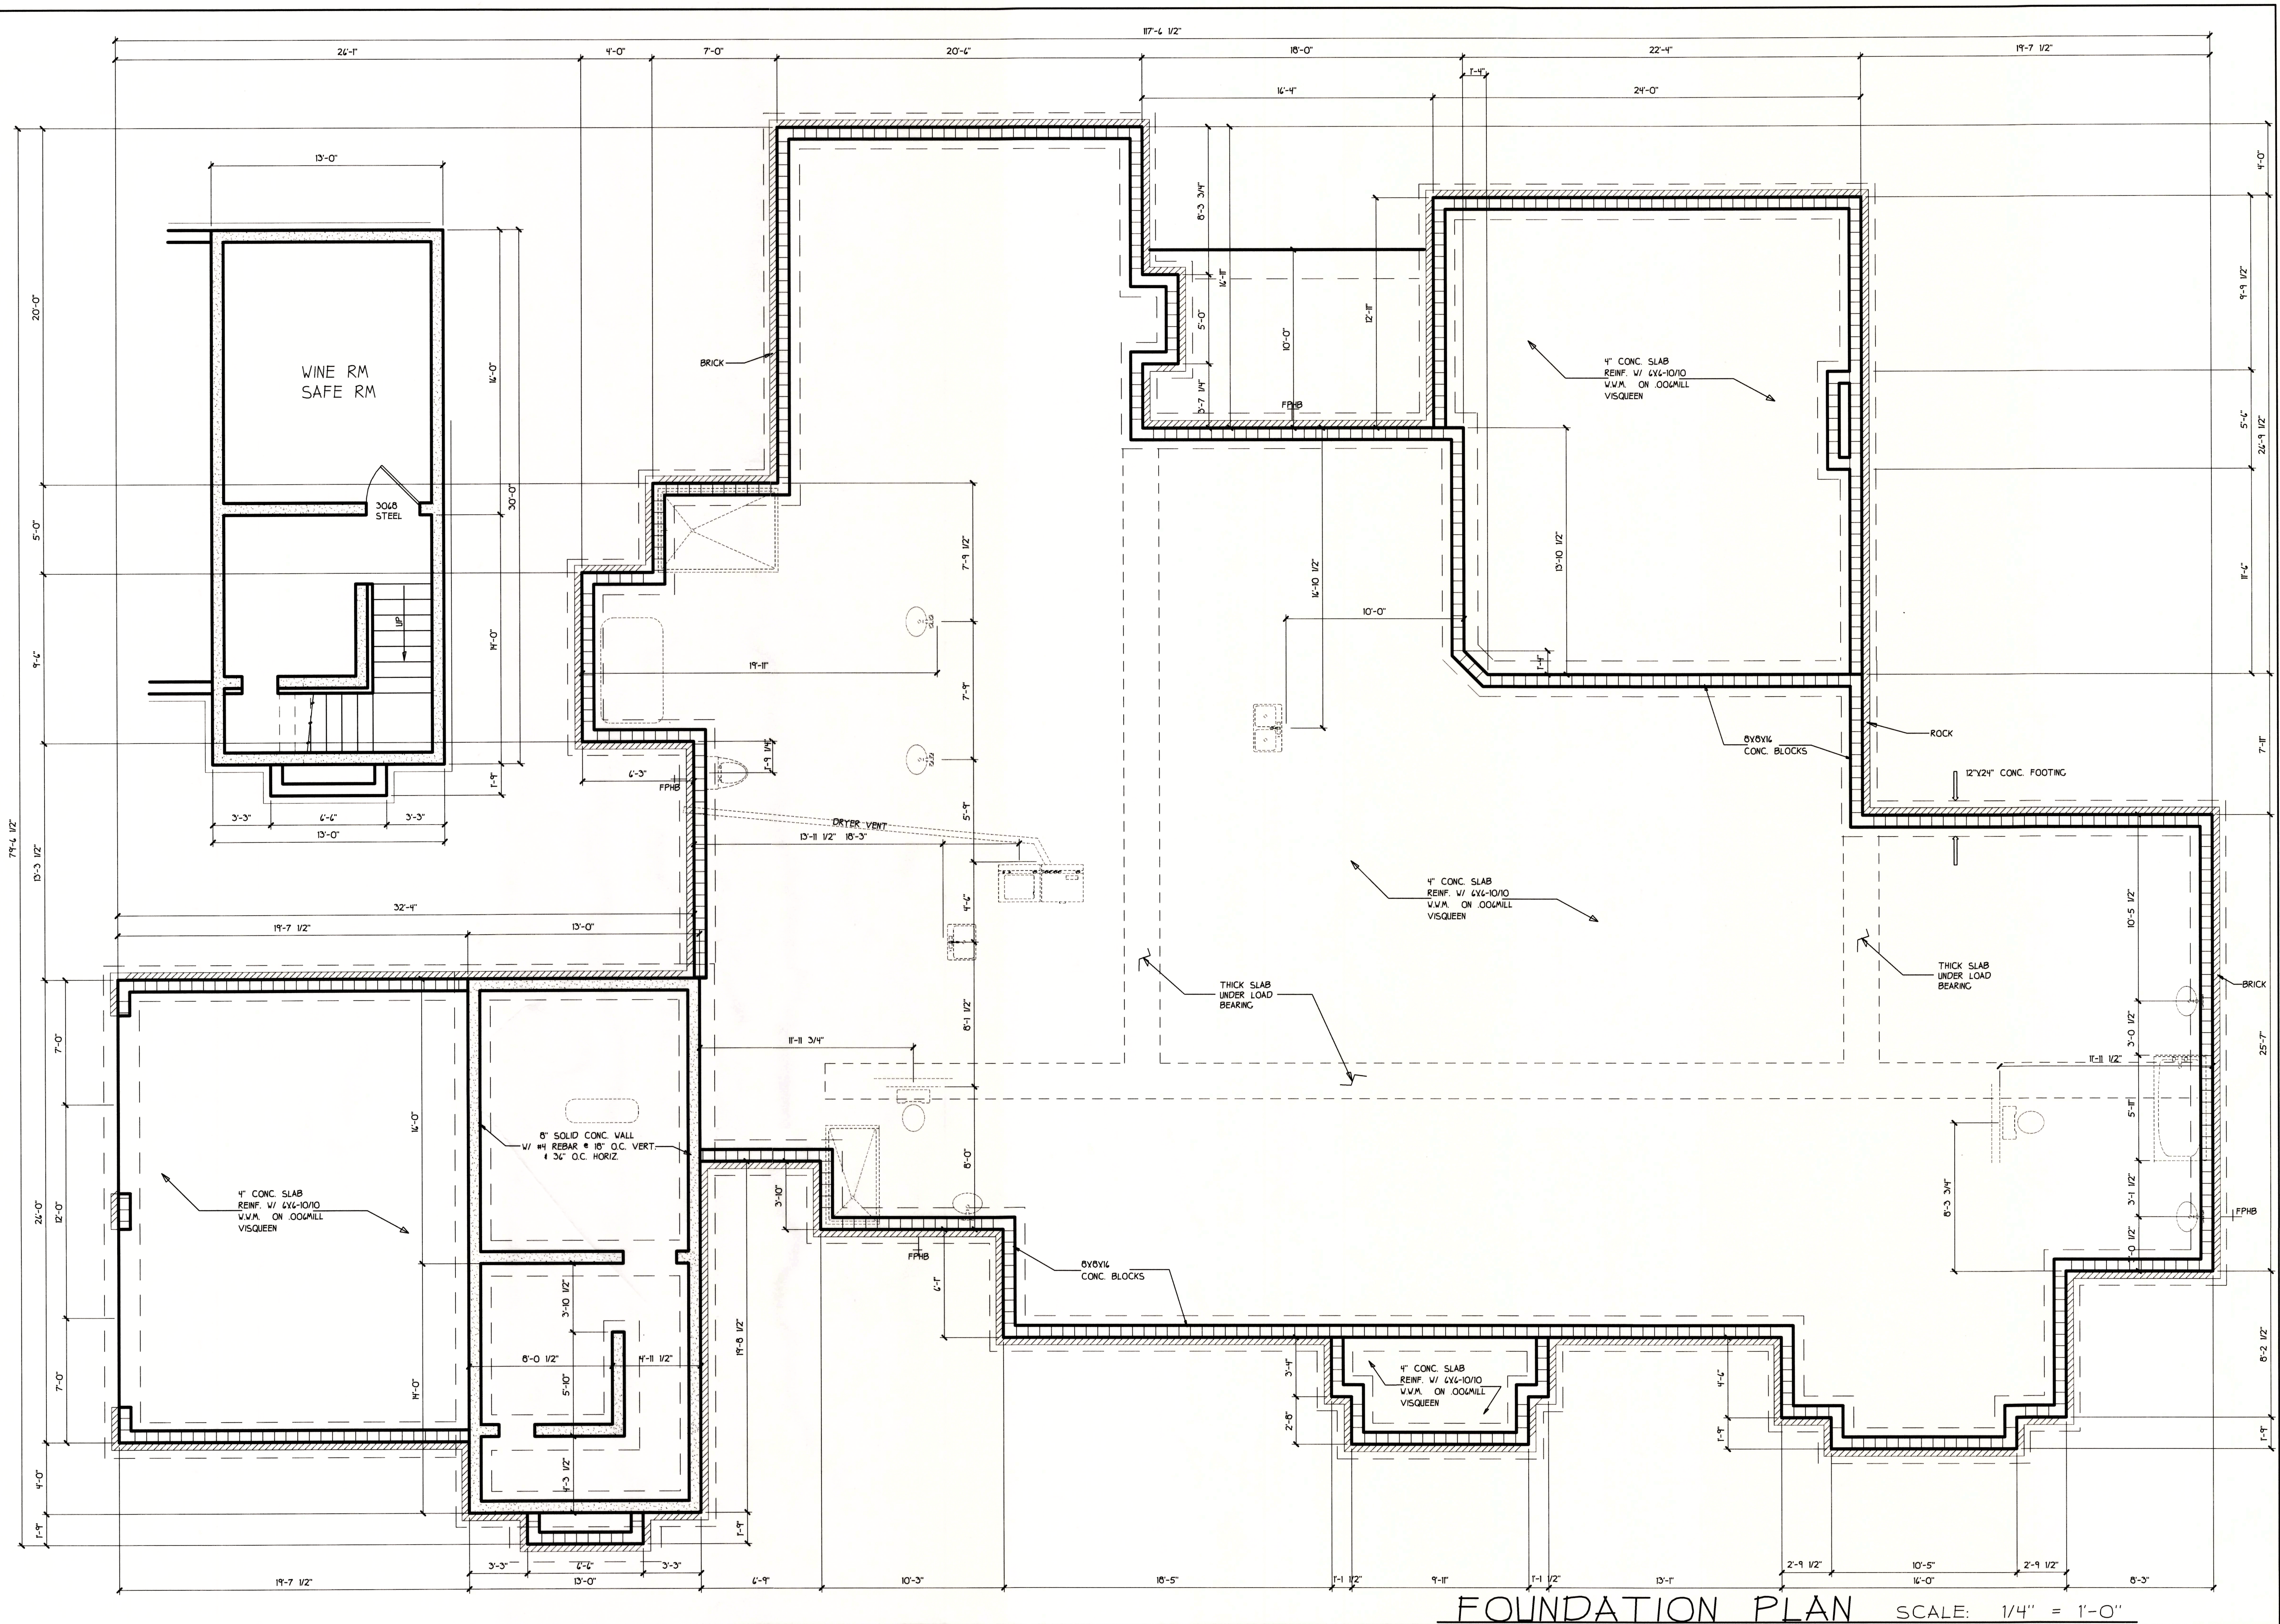

REVISIONS	BY

PROJECT:
19033EBBERT

Artistic Designer Solutions, Inc

P.O. BOX 1841 Jonesboro Ar. 12403 870-935-9700

DRAWN :
dum

CHECKED :

DATE :


SCALE : AS NOTED

JOB NO. :



SHEET

A-3


OF SHEETS

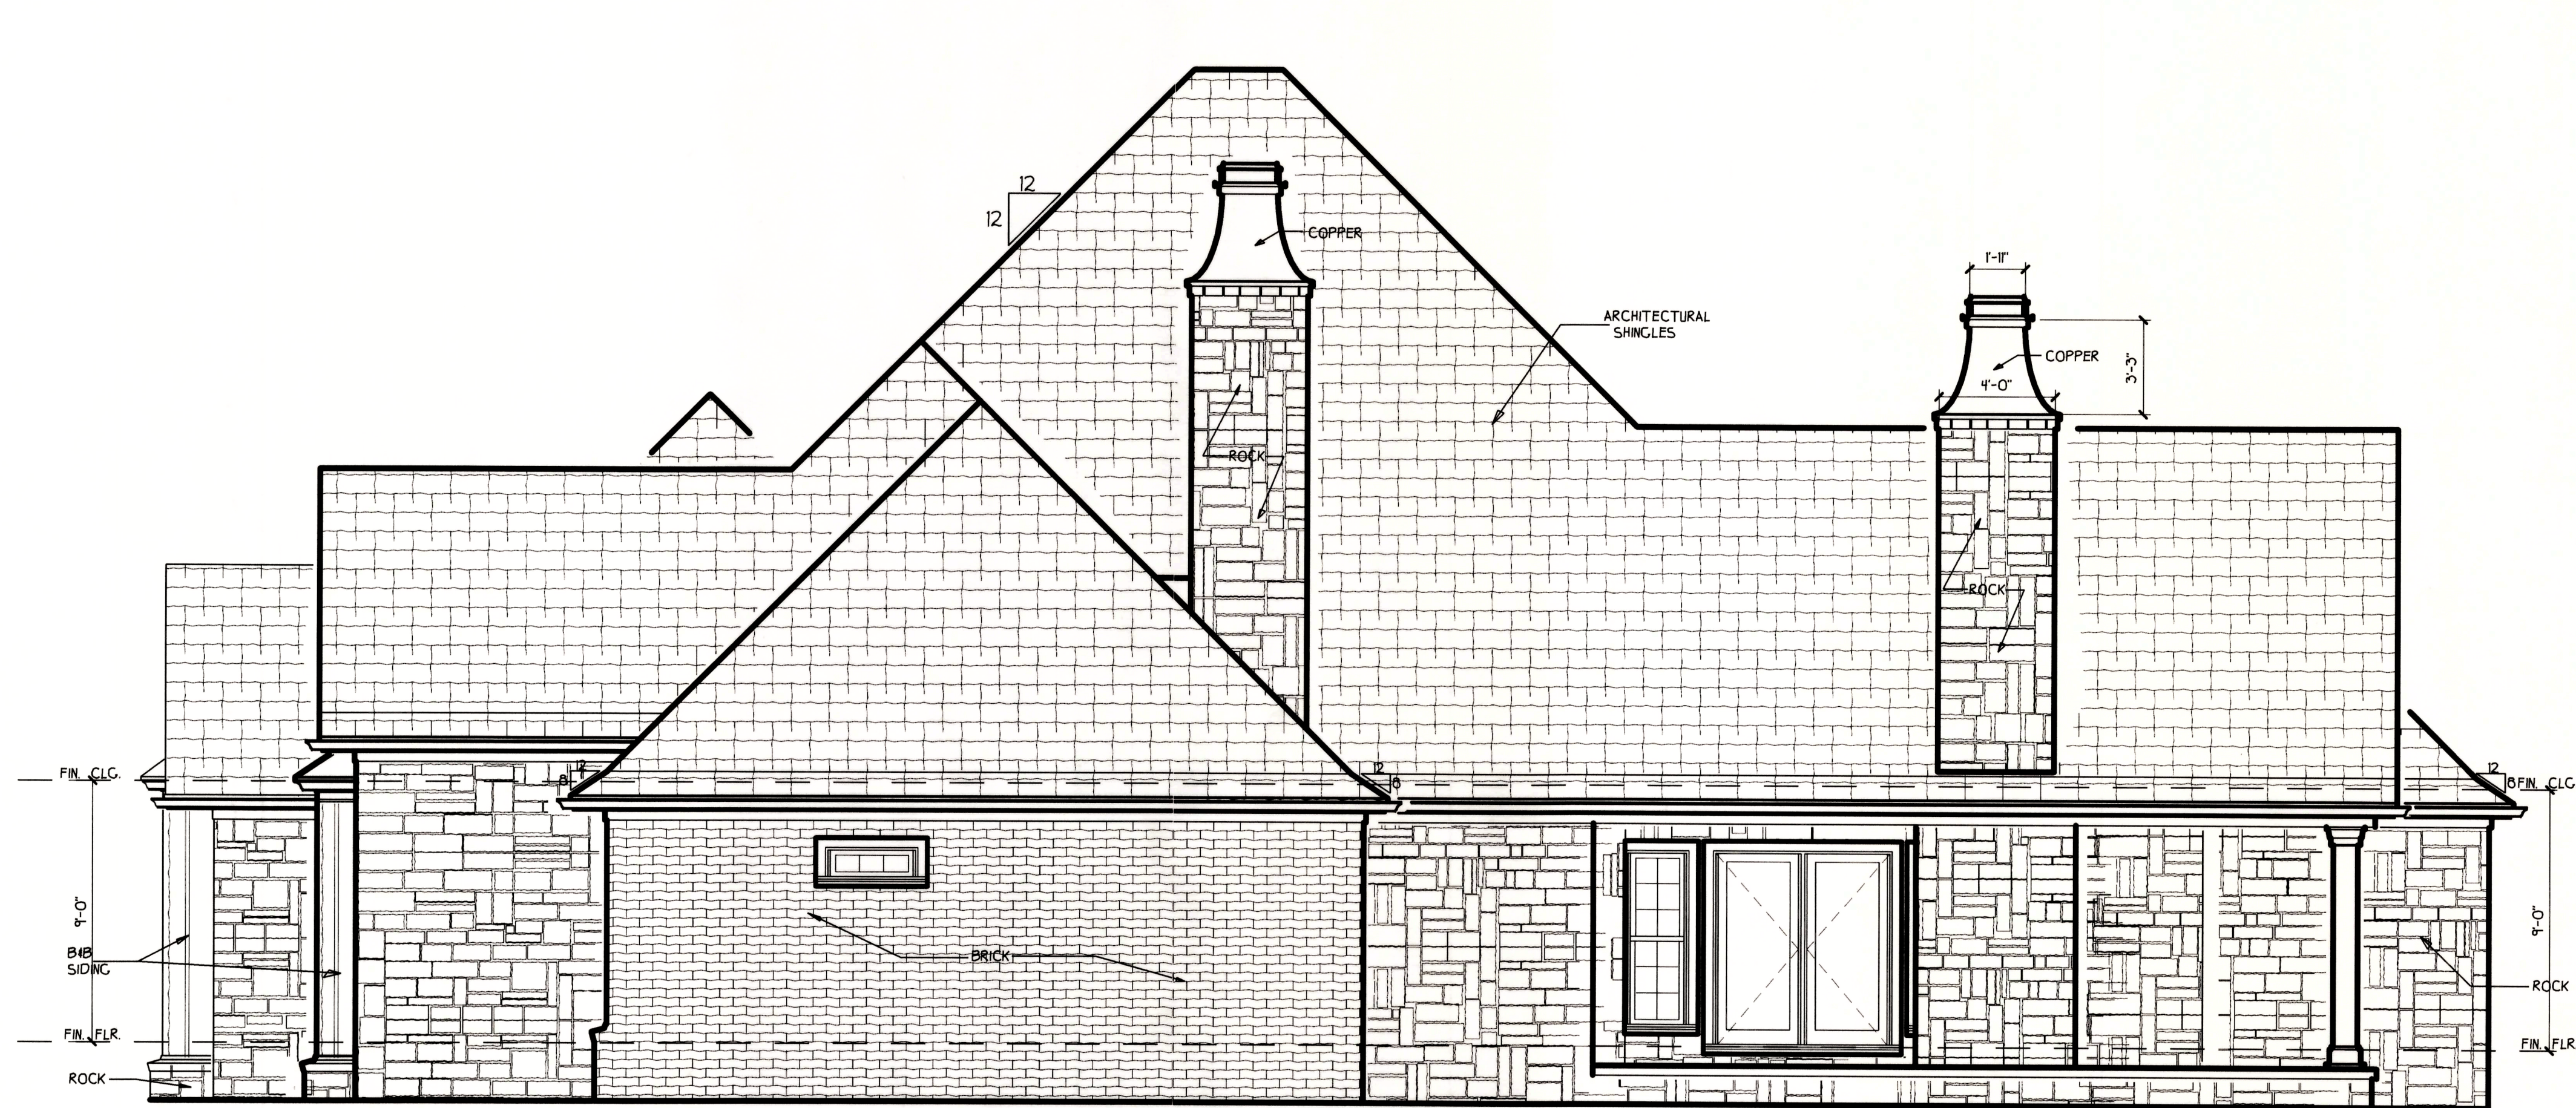

RIGHT SIDE ELE.
SCALE: 1/4" = 1'-0"

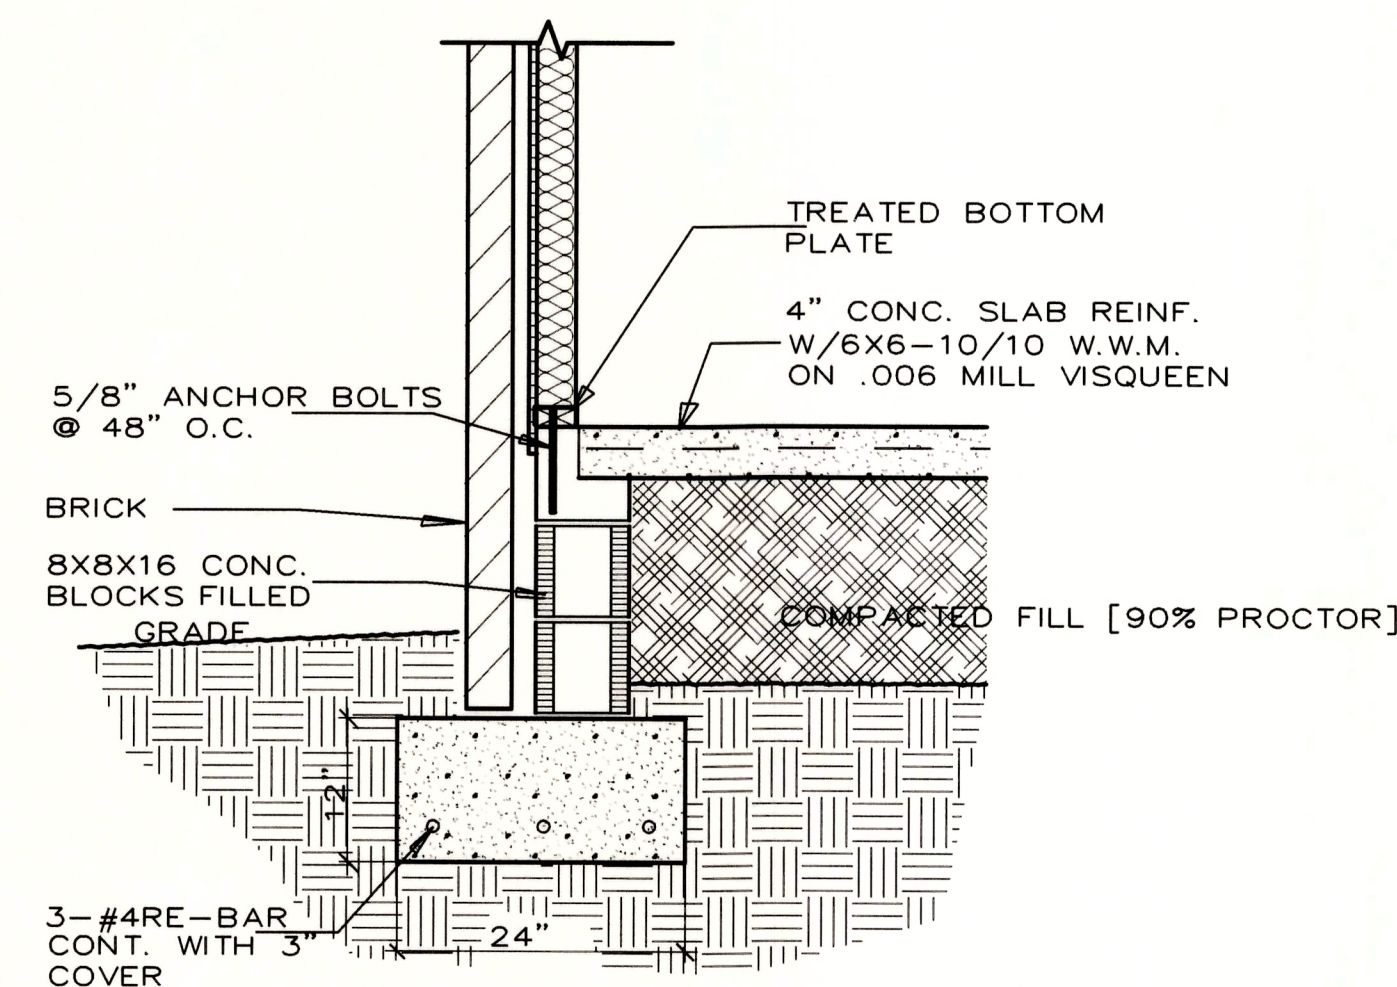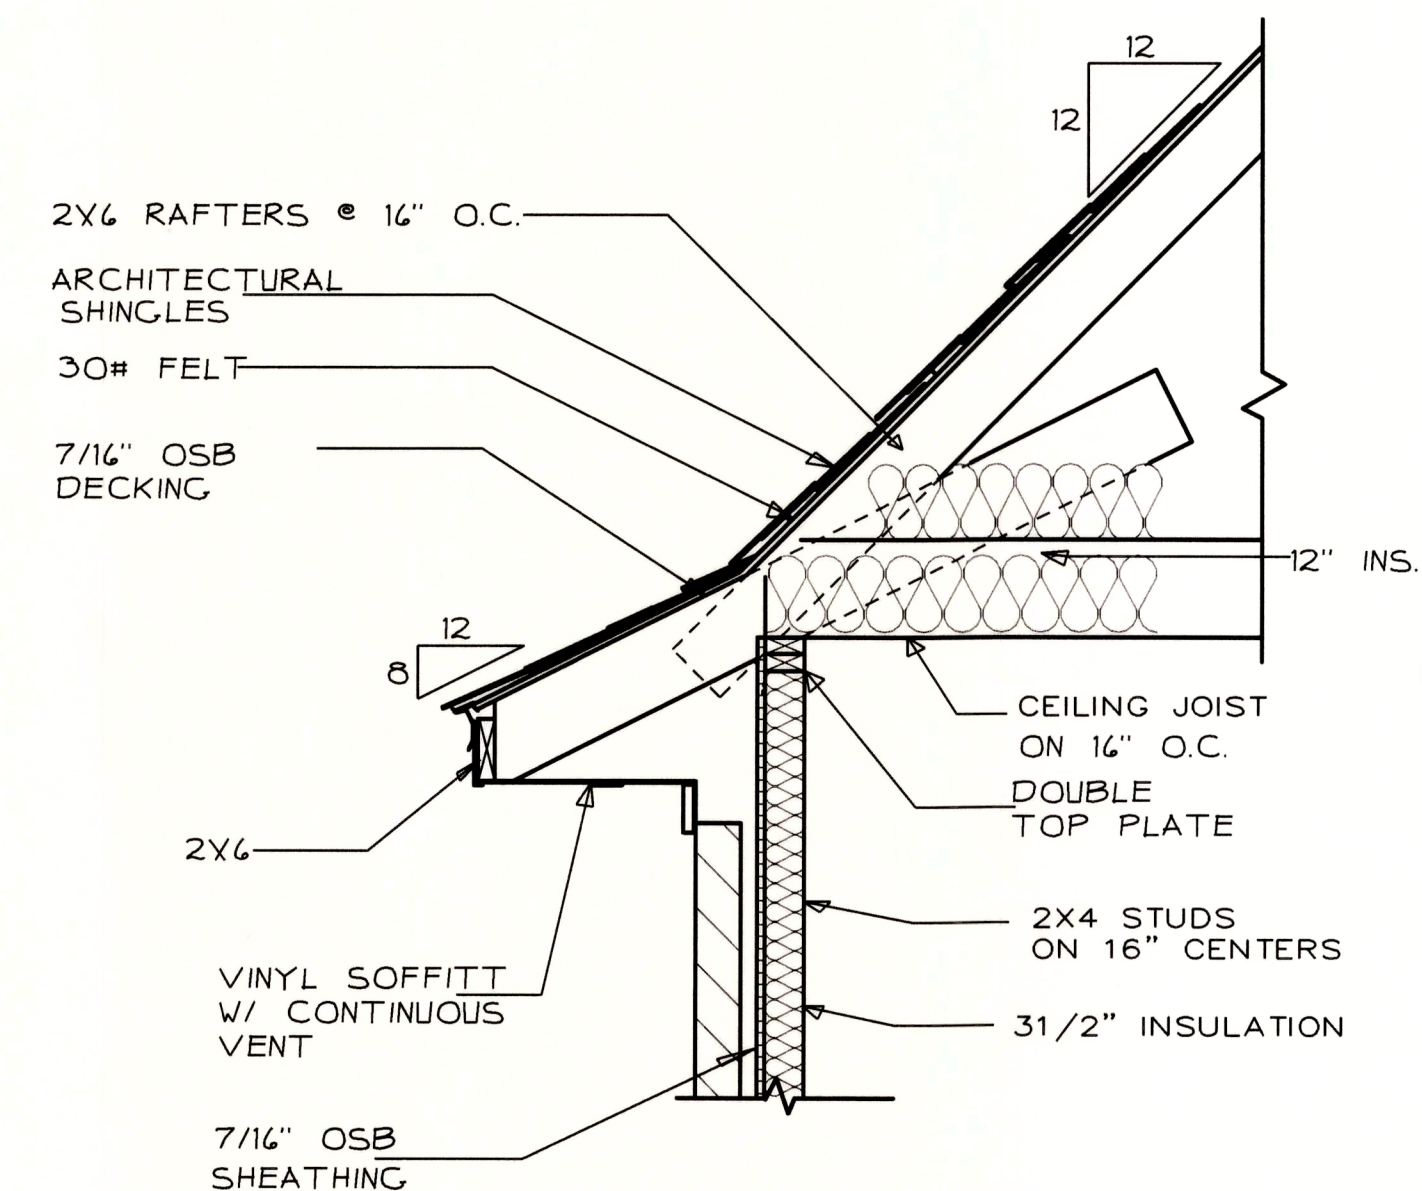

TYP. WALL SECTION
scale: 3/4" = 1'-0"

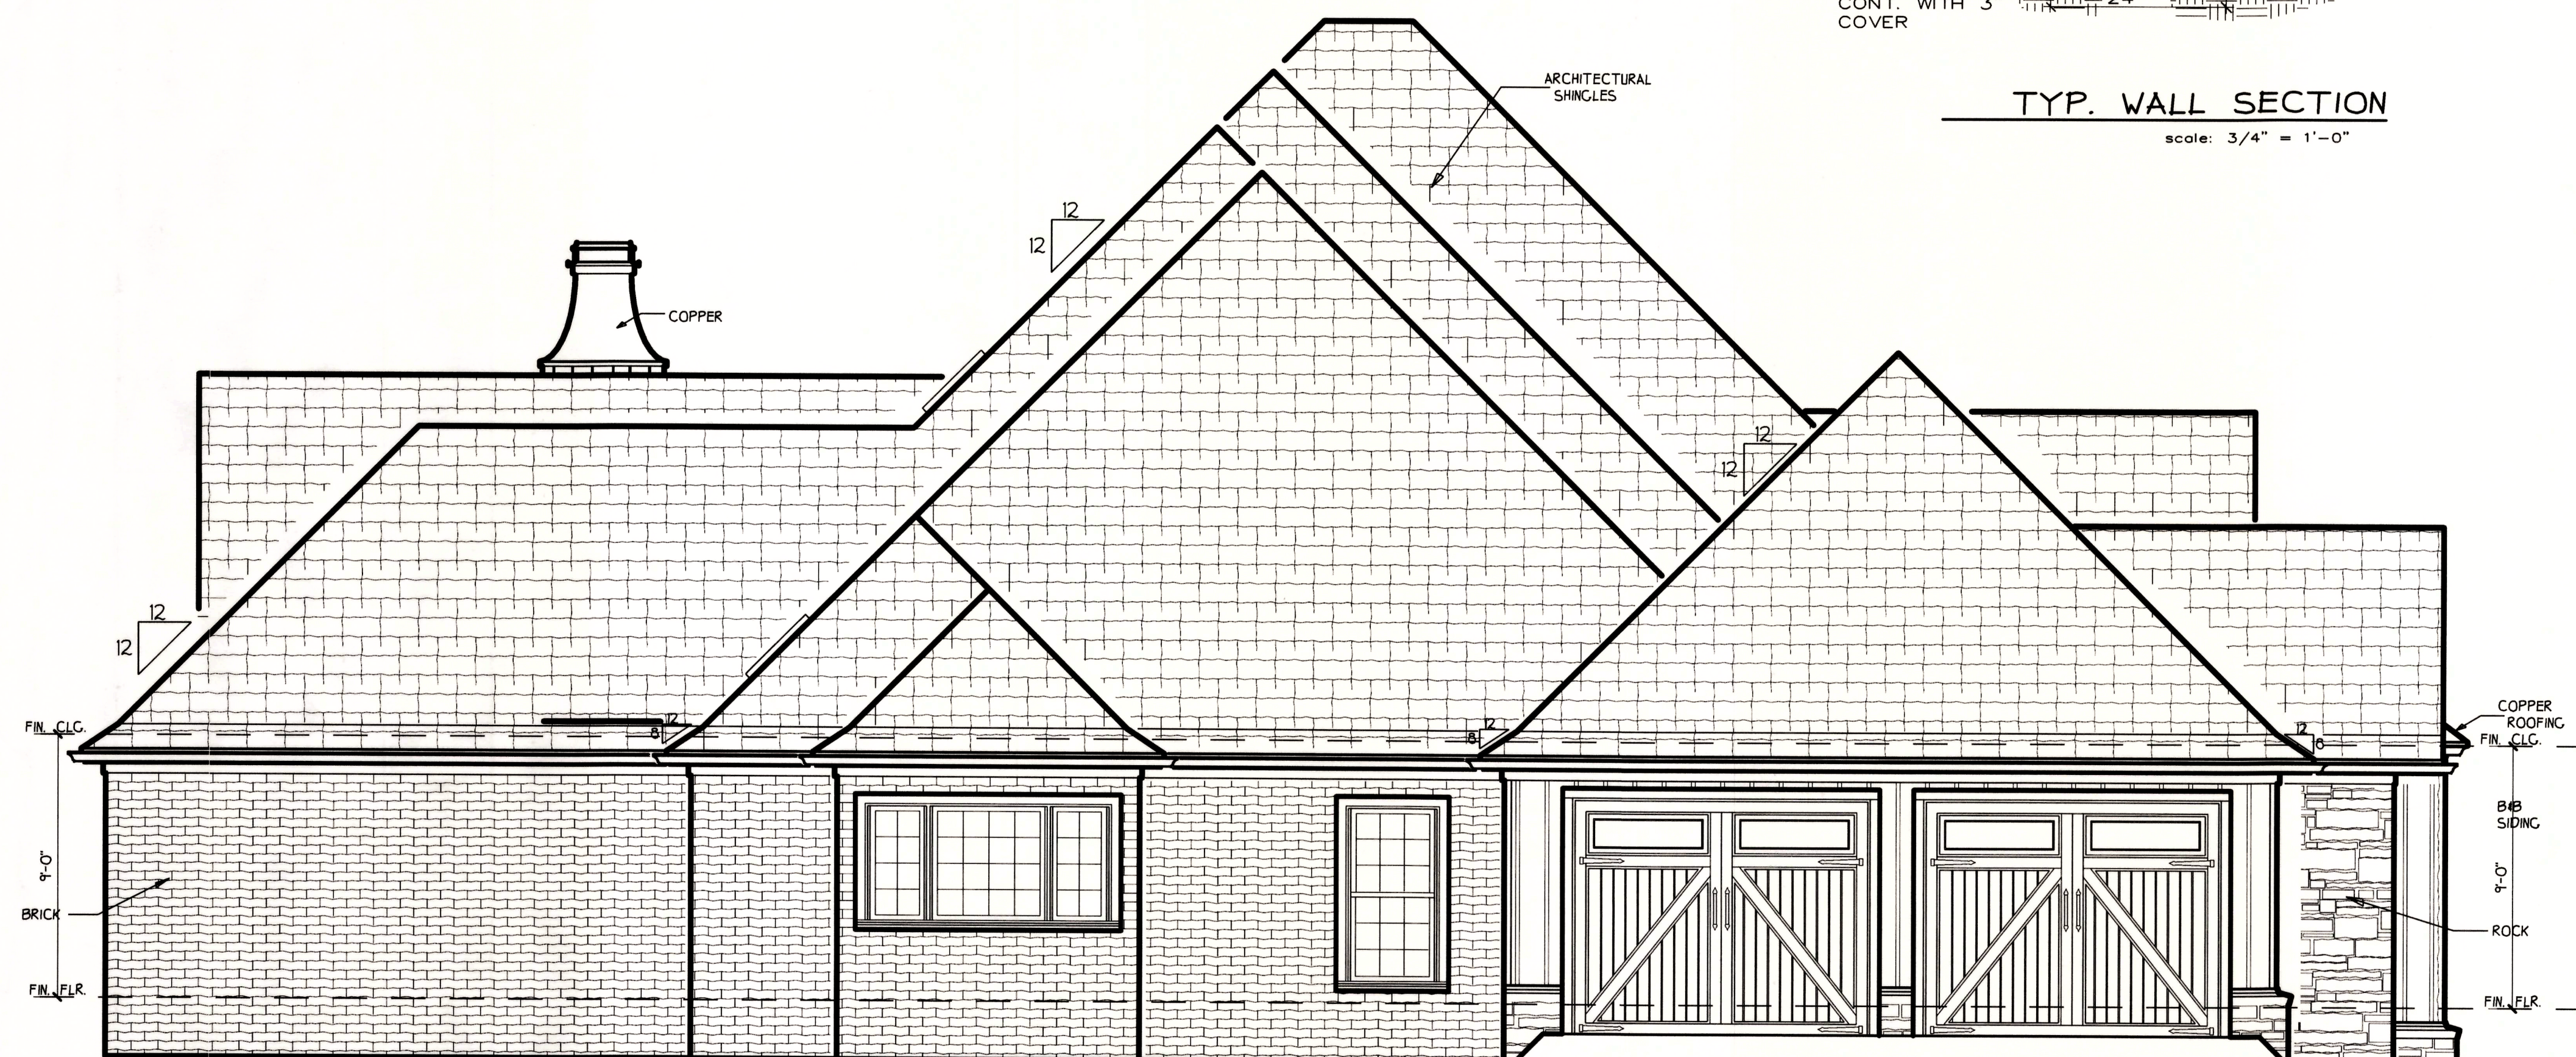

LEFT SIDE ELE.
SCALE: 1/4" = 1'-0"

REVISIONS	BY

Artistic Designer Solutions, Inc

P.O. BOX 1841 Jonesboro Ar. 72403 870-935-9700

PROJECT:
19033EBBERT

DRAWN :	CHECKED :
dum	
DATE :	
SCALE : AS NOTED	
JOB NO. :	
SHEET	

A-4
OF SHEETS