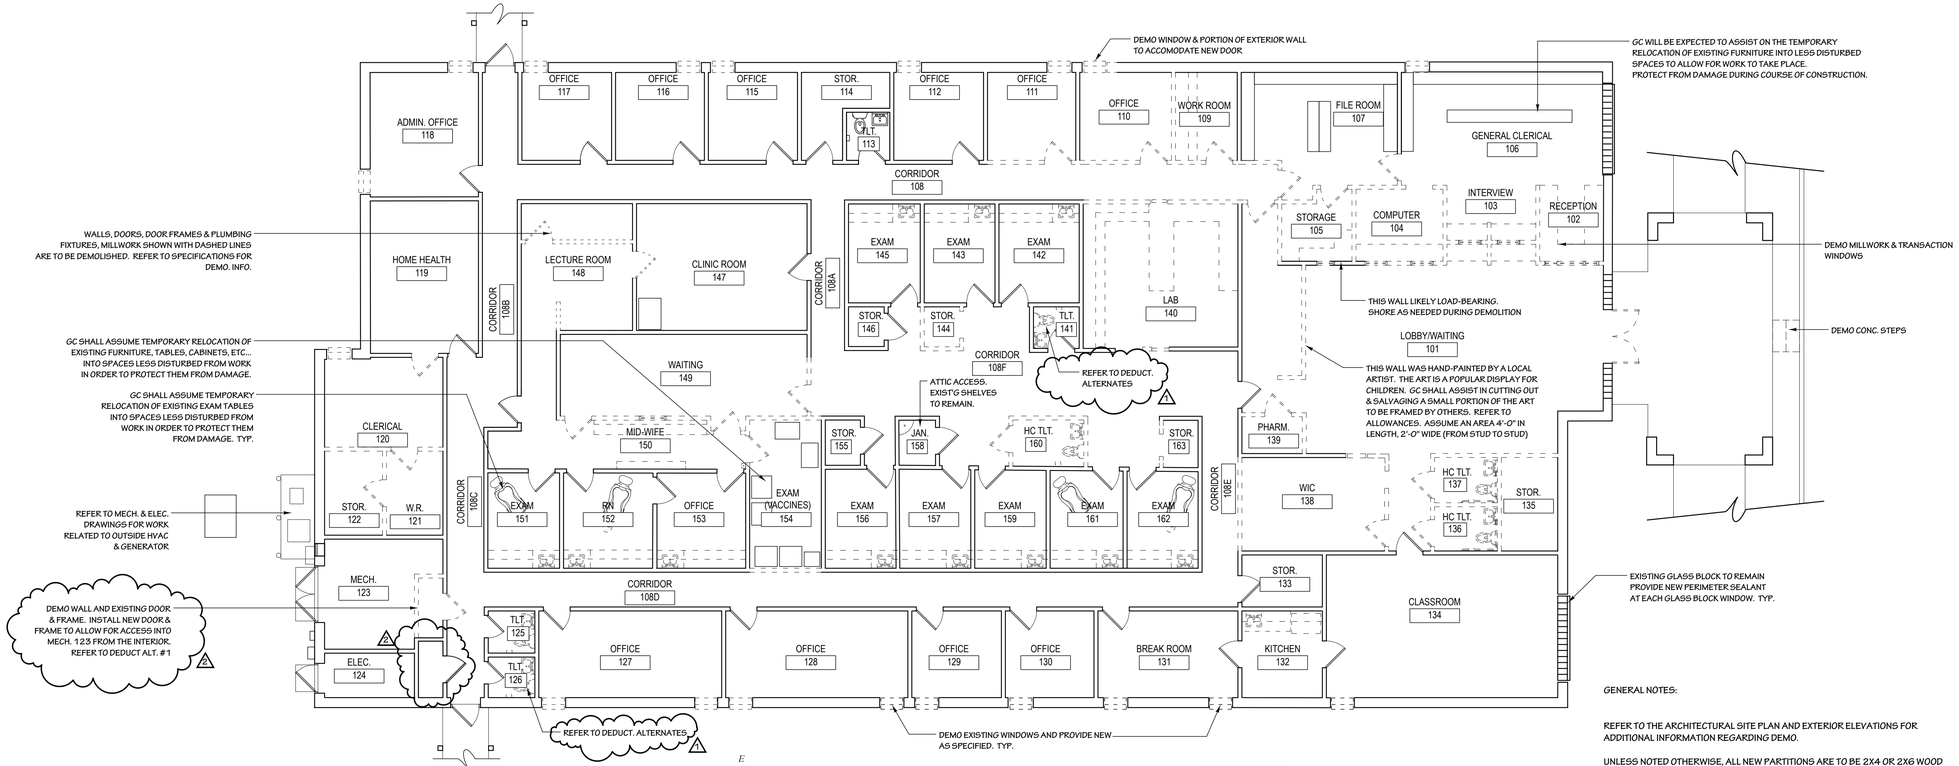

1 EXISTING (DEMO.) FLOOR PLAN
SCALE: 1/8" = 1'-0"

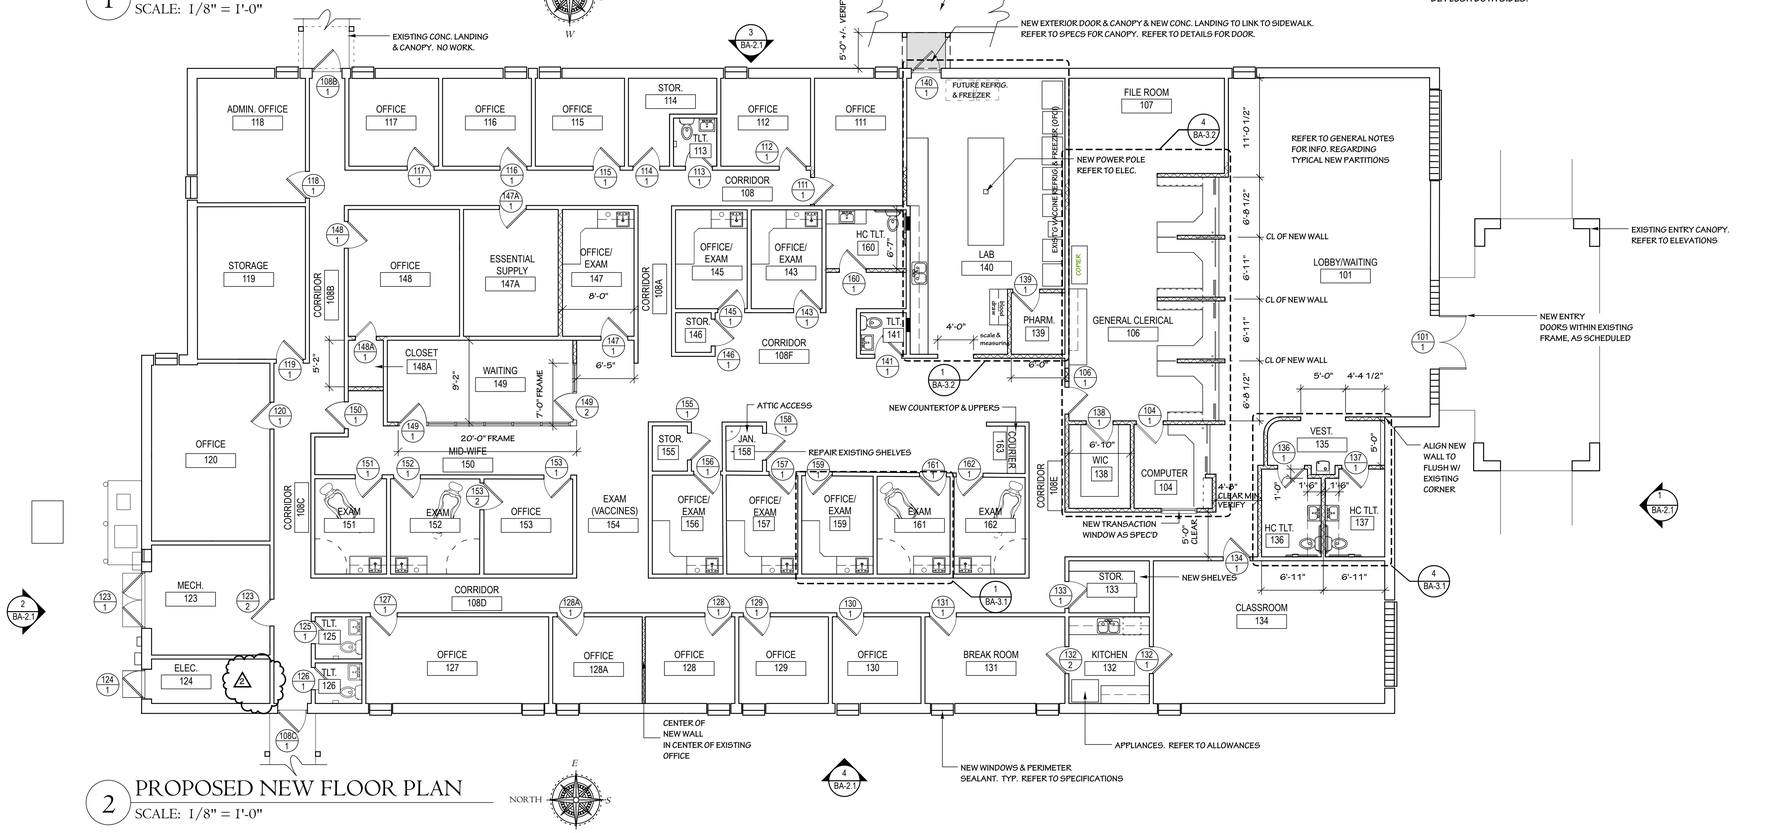

2 PROPOSED NEW FLOOR PLAN
SCALE: 1/8" = 1'-0"

GENERAL NOTES:

REFER TO THE ARCHITECTURAL SITE PLAN AND EXTERIOR ELEVATIONS FOR ADDITIONAL INFORMATION REGARDING DEMO.

UNLESS NOTED OTHERWISE, ALL NEW PARTITIONS ARE TO BE 2X4 OR 2X6 WOOD STUDS AT 24" O.C. WITH ONE LAYER OF 5/8" GYP. BD EACH SIDE. MATCH THICKNESS OF EXISTING PARTITIONS WHERE NEW PARTITIONS ARE SHOWN TO BE FLUSH BOTH SIDES.

REVIVAL ARCHITECTURE
P.O. Box 400, Scott, Arkansas 72142
(501) 951-3316 www.revivalarch.com

REGISTERED ARCHITECT REVIVAL ARCHITECTURE LICENSE #C771

Project Name:
Mississippi County Health Units
Blytheville

Issue Date:
August 26, 2022

Revisions:
1 Re-Bid 10/28/22
2 Add. #1: 11/17/22

Sheet Contents:
FLOOR PLANS

Sheet No:
BA-1.1